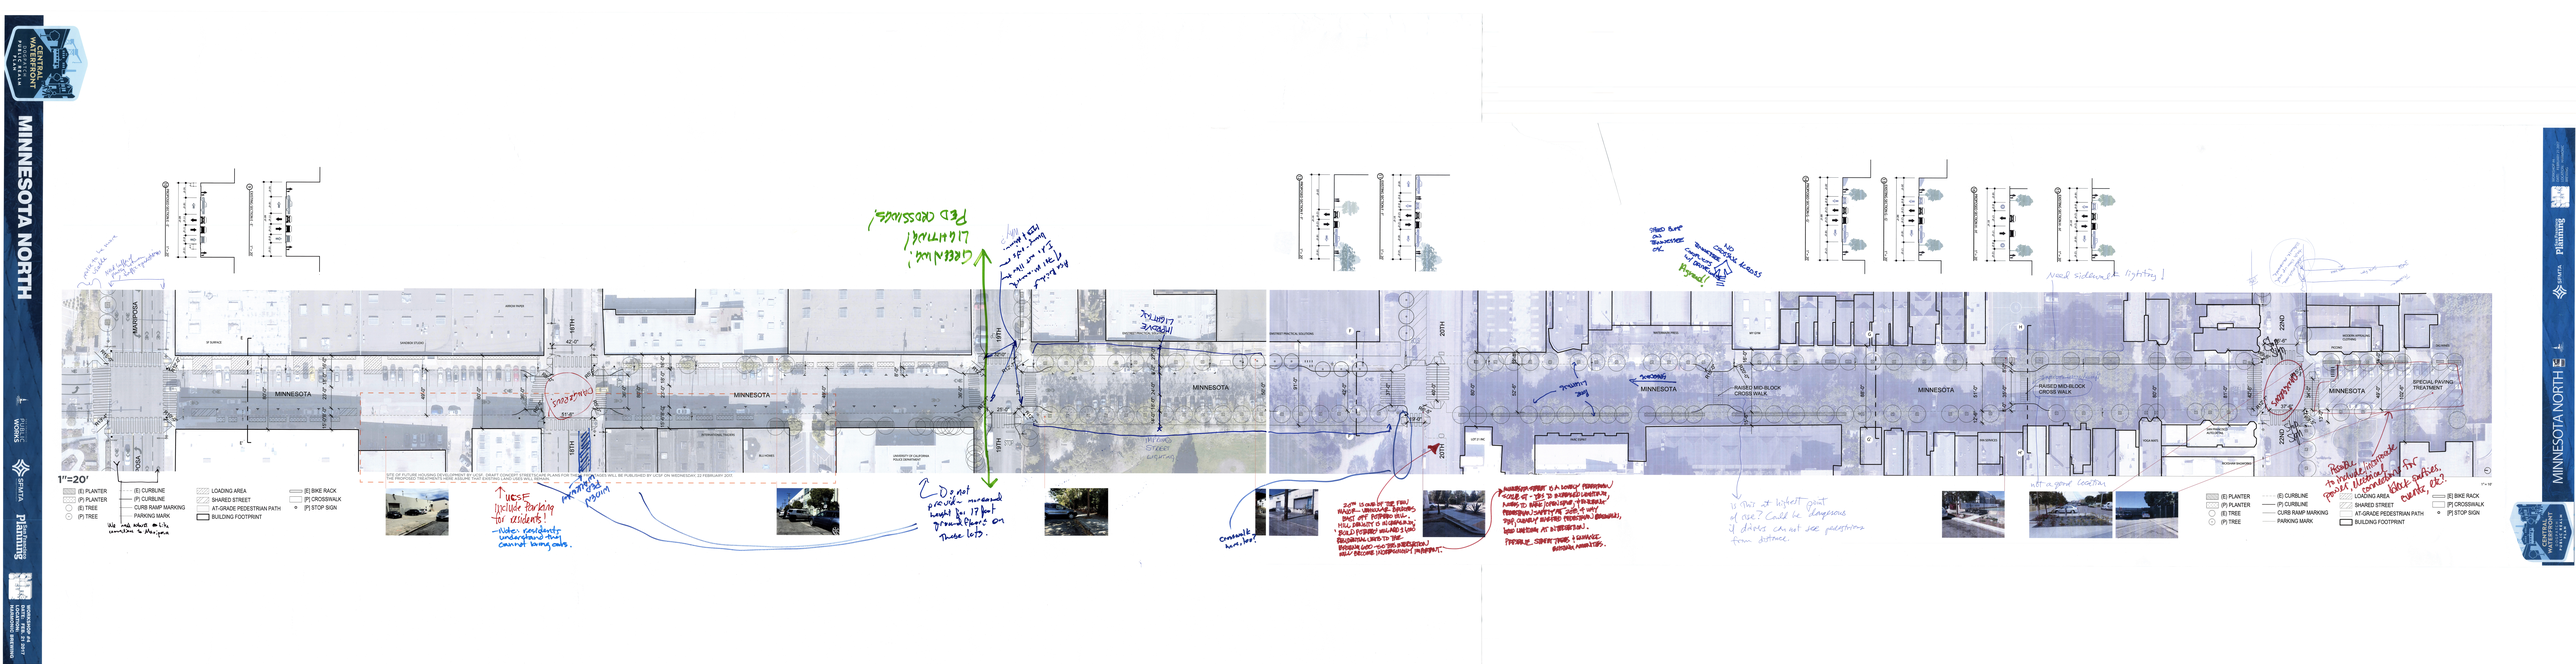

MINNESOTA NORTH
PUBLIC WORKS
SPARTA
Planning
CENTRAL WATERFRONT PUBLIC ACCESS PLAN
MINNESOTA
MANITOBA
16TH
19TH
20TH
22ND
RAISED MID-BLOCK CROSS WALK
SPECIAL PAVING TREATMENT
1"=20'
(E) PLANTER
(P) PLANTER
(E) TREE
(P) TREE
(E) CURBLINE
(P) CURBLINE
CURB RAMP MARKING
PARKING MARK
LOADING AREA
SHARED STREET
AT-GRADE PEDESTRIAN PATH
BUILDING FOOTPRINT
(E) BIKE RACK
(P) CROSSWALK
(P) STOP SIGN
Need sidewalk lighting!
Is this at highest point of rise? Could be dangerous if drivers cannot see pedestrians from distance.
Possible to include interrupted porch, electrical connections for kiosk parties, events, etc?