



Option B: Road Diet 方案B: 縮減行車線

DRAFT

TYPICAL BROADWAY STREET SECTION NEAR INTERSECTION, LOOKING EAST:
向東面看 (即海灣大橋), 一般百老匯街的截面圖:

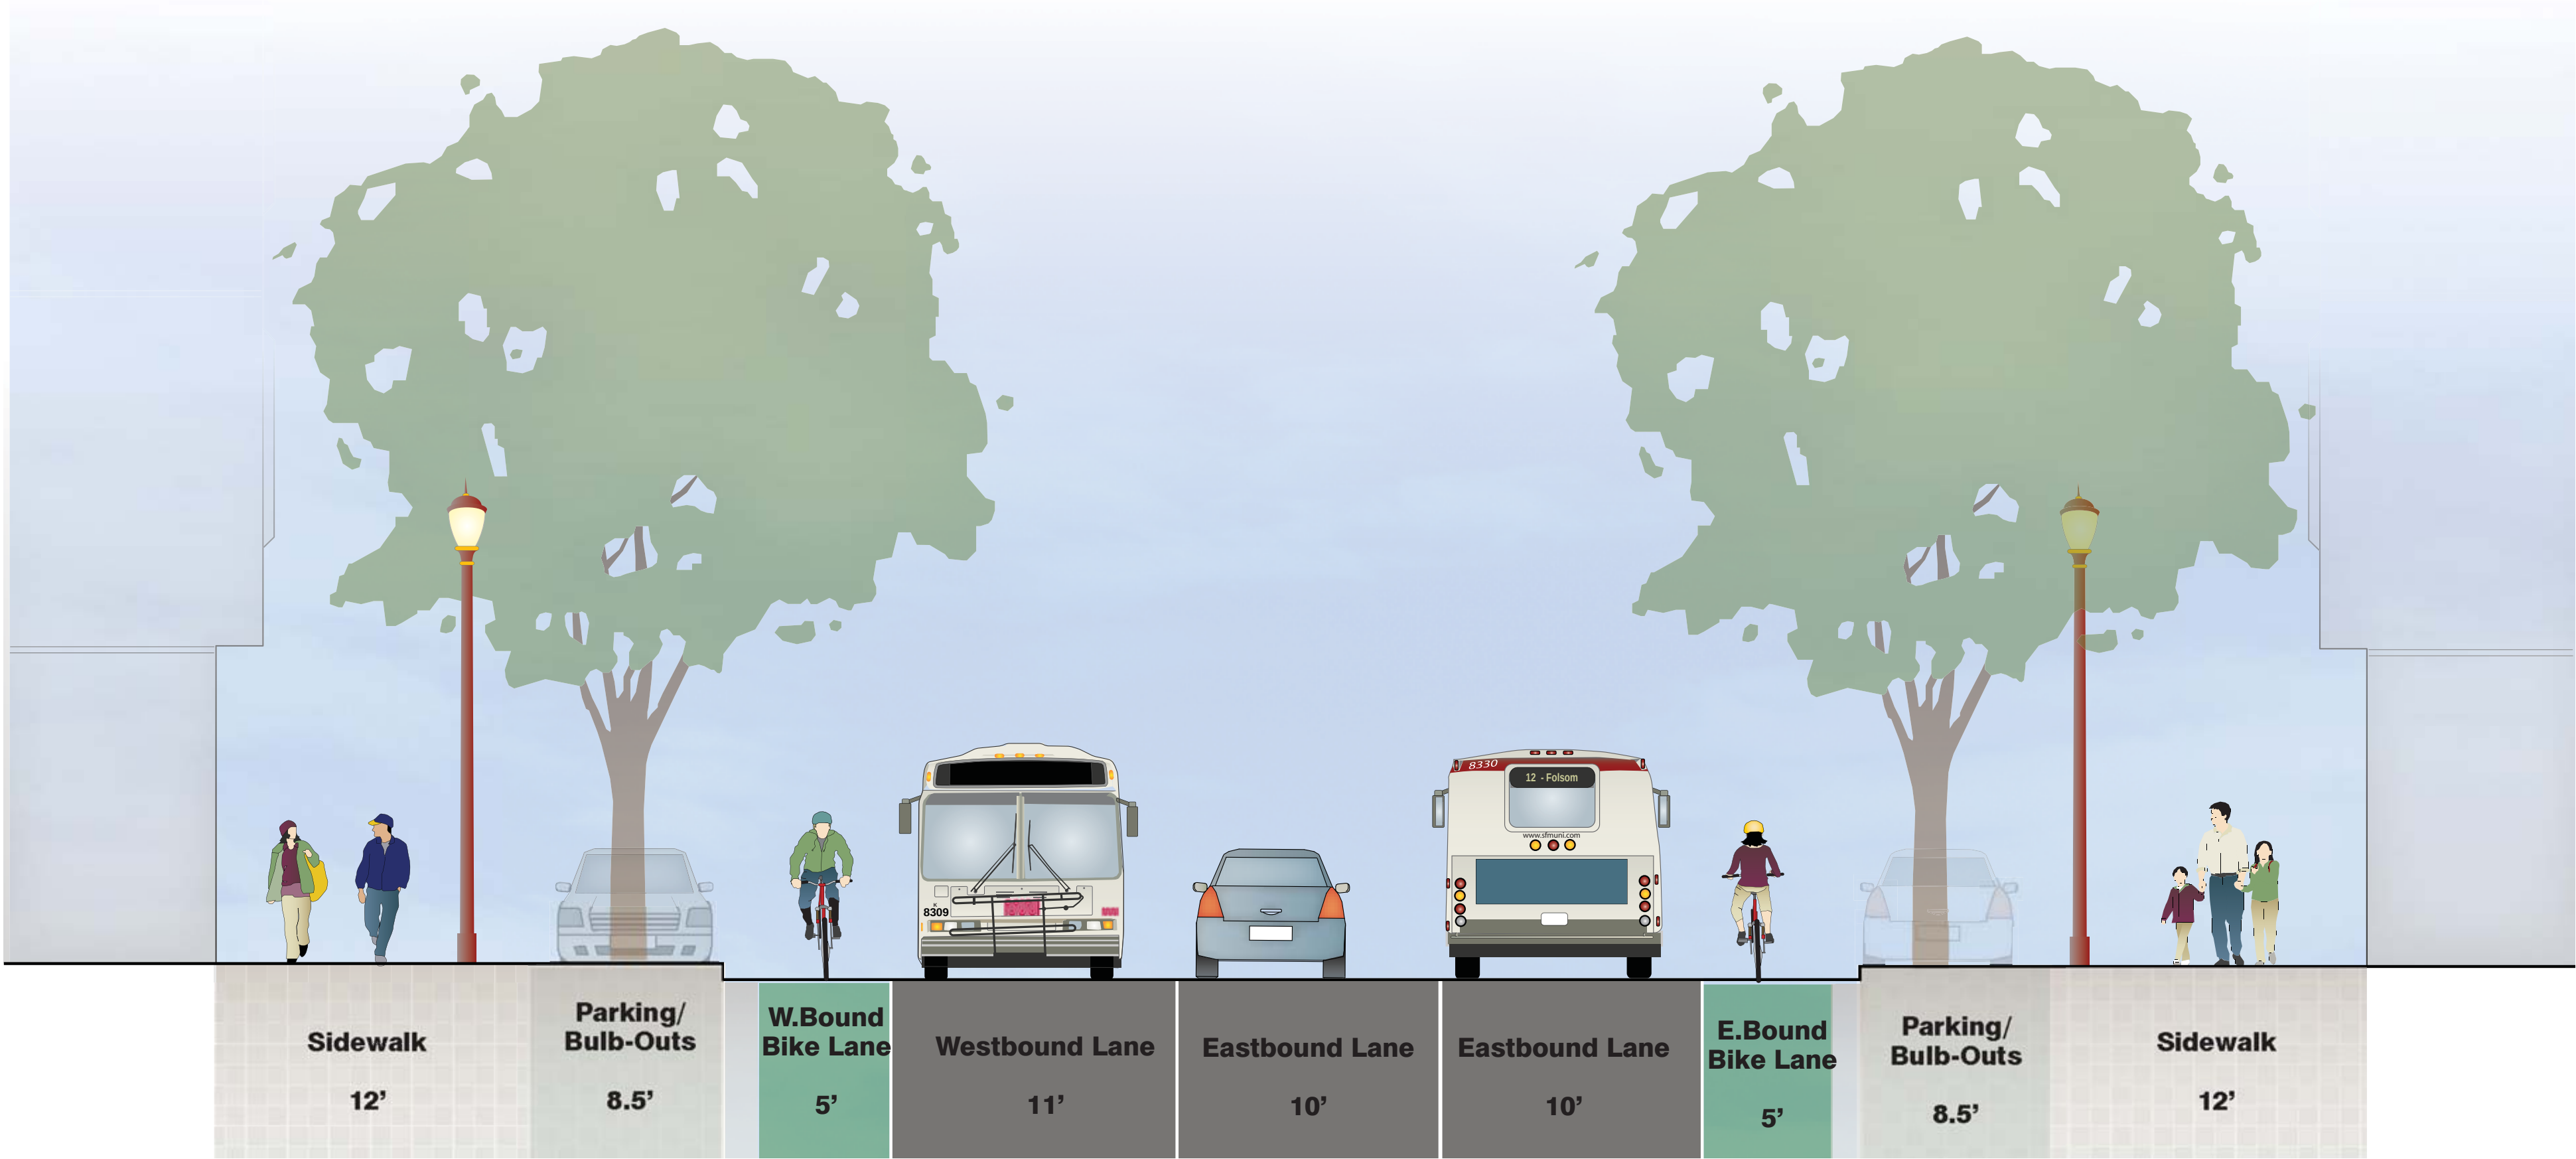

CONCEPTUAL PLAN VIEW (For illustrative purposes only, subject to revision pending further review/input)
設計概念平面草圖:

 

STREET LAYOUT SUMMARY:

Pedestrian Improvements: Bulb-outs on both sides of street, Crosswalk Improvements, Street furnishings (lighting, benches, etc)

Parking/Loading: Parking/loading on both sides of the street

Bike Improvements: Bike lanes and bike parking

Travel Lanes: Two lanes eastbound, one lane westbound

Details on lighting, street furnishings, and landscaping to be discussed at Workshop #3

方案 B 街道設計摘要

改善行人道: 加闊兩旁部份行人道、改善十字路口、街道設施 (照明, 長椅等)

泊車 / 上落貨: 兩旁街道泊車 / 上落貨

改善單車行車線: 單車線和單車泊車

行車線: 開放兩條向東行車線和一條向西行車線

照明、街道設置和街景設計的詳情將在第3個講座討論

MAP KEY/PRECEDENT PHOTOS: 設計樣本參考

1 LOCAL ACCESS LANE & MEDIAN
通行社區的行車線及安全島

2 BIKE LANE
單車線

3 CORNER BULB-OUT
加闊百老匯街和橫街部份行人道

4 RAISED CROSSWALK AT ALLEY
設立巷里街口行人道

5 ENHANCED CROSSWALK
改善和美化十字路口